Complaint Exhibit A

This type of concrete box design (2 webs) is not allowed by the RFP

This type of concrete box design (3 webs) is specifically allowed by the RFP

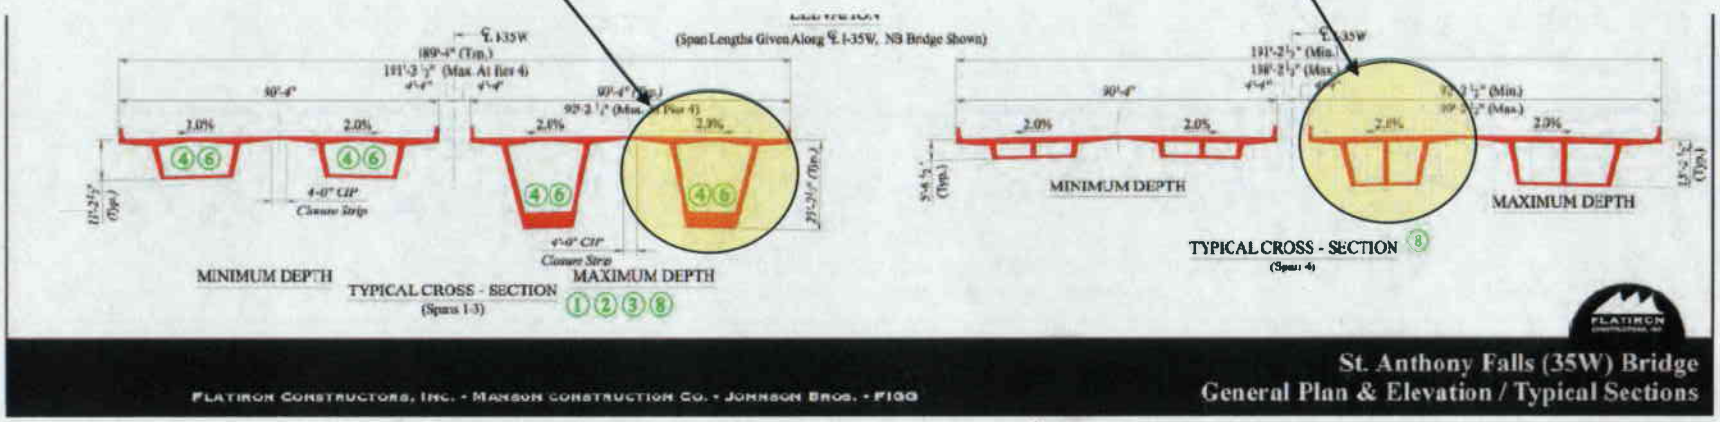

Complaint Exhibit B

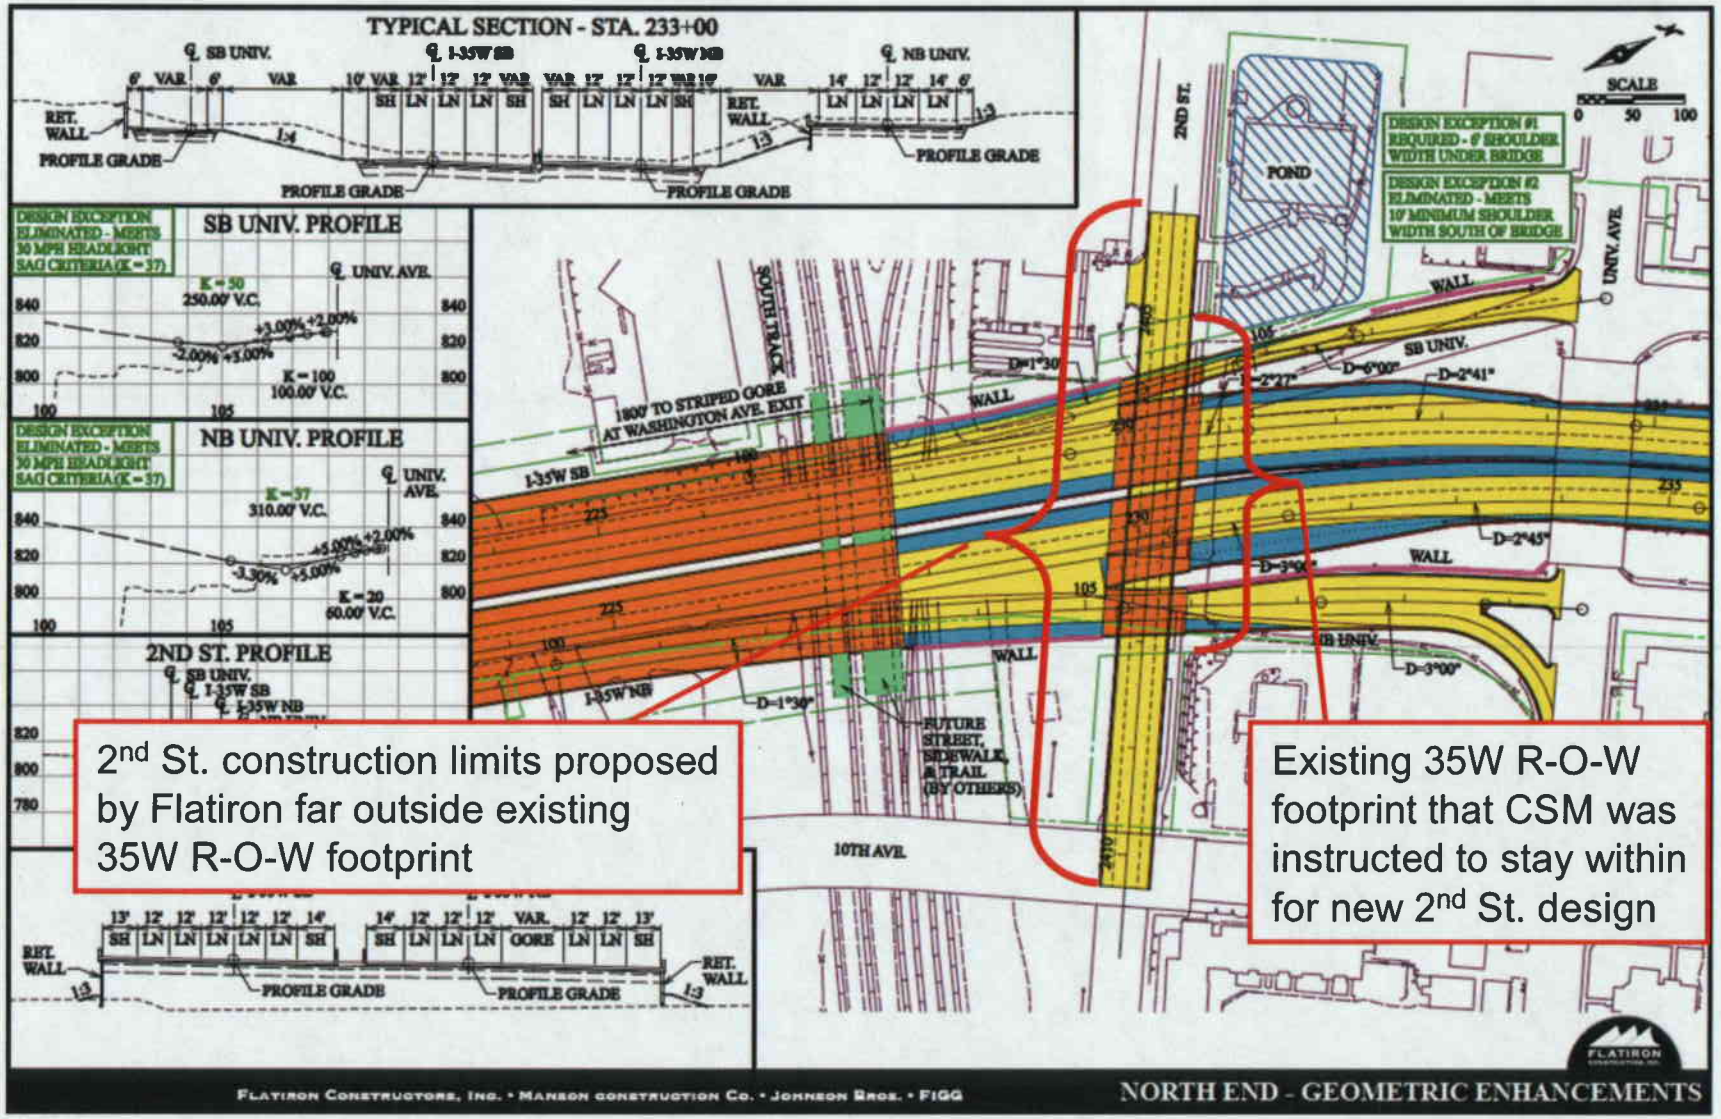

Live Search

SE 2nd St
SE 8th Ave
I-35W We
SE University Ave
I-35W East Frontag
SE 10th Ave
36
35W
SE 2nd St
SE 10th Ave
SE 11th Ave
35W
18
s i p p i
Cedar Ave Bridge
100 yds
© 2007 Microsoft Corporation © 2006 NAVTEQ
© AND Image courtesy of USGS

Complaint Exhibit C

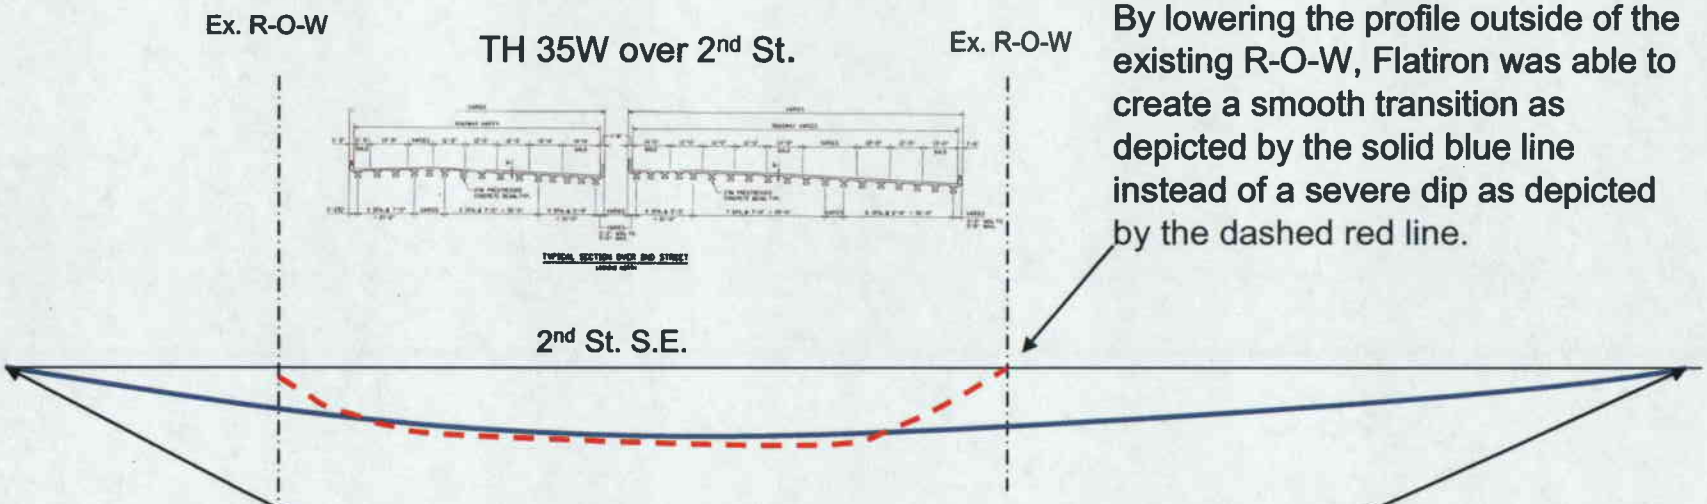

By lowering the profile outside of the existing R-O-W, Flatiron was able to create a smooth transition as depicted by the solid blue line instead of a severe dip as depicted by the dashed red line.

Flatiron Construction Limits

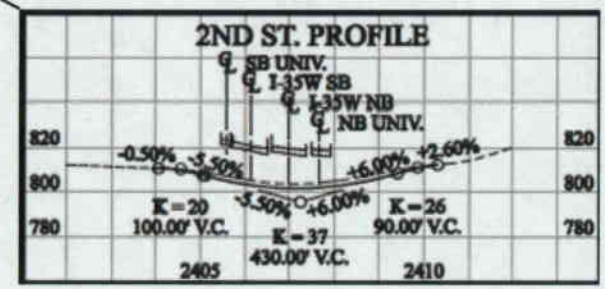
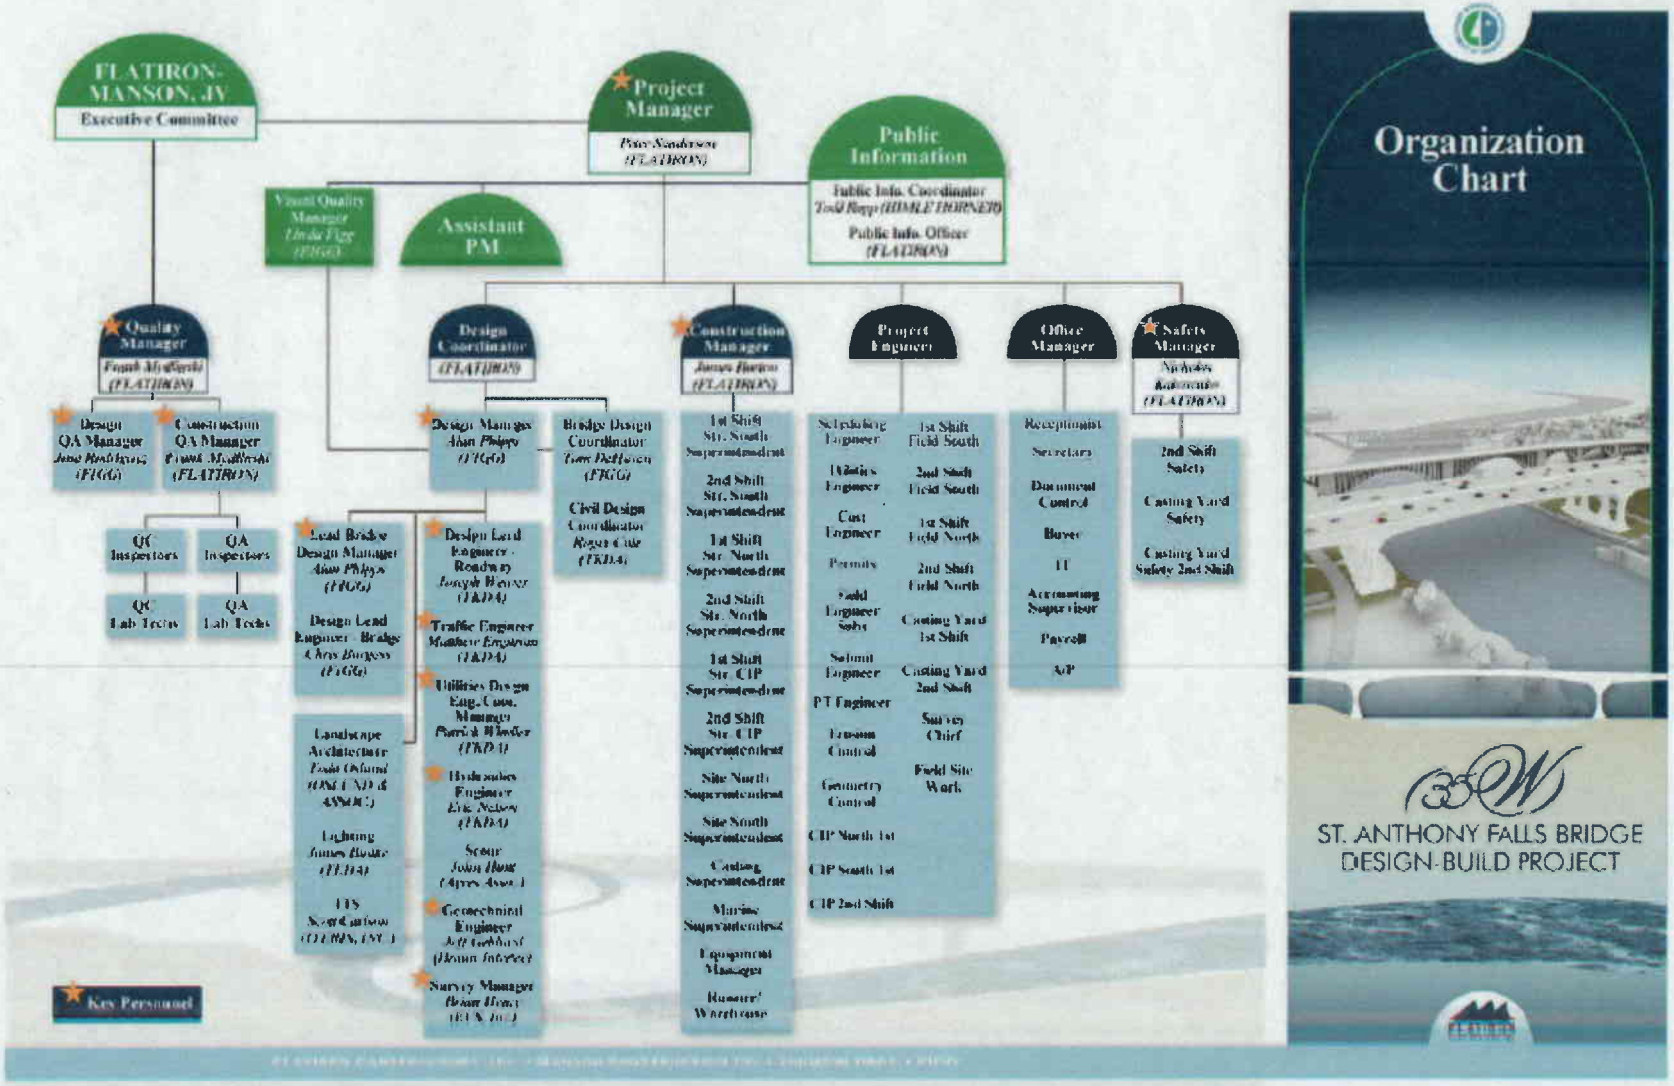
Complaint Exhibit D